



REQUEST FOR QUOTATION

Mindoro State University (MinSU) Main Campus through Bids and Awards Committee will undertake **Small Value Procurement** pursuant to the provisions of R.A. 12009, to wit;

Name of Project	CONSTRUCTION OF MINSU SOLAR-WIND POWERED LOCALIZED SYNOPTIC WEATHER STATION WITH PERIMETER ENCLOSURE, 10M HIGHMAST STRUCTURE AND DUAL WEB-MOBILE REAL-TIME IOT ANALYTICS PLATFORM
Solicitation	RFQ 2026-0101
Place of Delivery	MINSU VICTORIA (MAIN CAMPUS)
Brief Description	CONSTRUCTION OF MINSU SOLAR-WIND POWERED LOCALIZED SYNOPTIC WEATHER STATION WITH PERIMETER ENCLOSURE, 10M HIGHMAST STRUCTURE AND DUAL WEB-MOBILE REAL-TIME IOT ANALYTICS PLATFORM
Quantity	ONE(1) Lot
Approved Budget for the Contract (ABC)	Php. 1,944,000.00
Date of Delivery	60 days upon conform of Notice to Proceed


Please quote your **lowest price** on the attached bid form and submit personally/through email your **SEALED QUOTATION not later than on 9:00 am October 21,2026** at the **Bids and Awards Committee (BAC) Office, Mindoro State University -Main Campus, Alcate, Victoria, Oriental Mindoro.**

Received by:

Name and Signature: _____

Company: _____

Date: _____

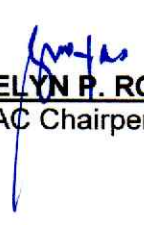
ROVELYN P. ROXAS
BAC Chairperson

Terms and Conditions:

1. All entries must be **LEGIBLE**.
2. Delivery Period within ____calendar days.
3. Warranty shall be for a period of six (6) months for supplies and materials, one (1) year for Equipment, from date of acceptance by the procuring entity.
4. Price validity shall be a period of 60 calendar days.
5. PhilGEPS Registration Certificate shall be attached upon submission of the Quotation.
6. Bidders shall submit Original Brochures showing certification of the product being offered (Required; if applicable).
7. Mode of delivery: [☐] Pick-up (Schedule) [☐] Door to Door Delivery



MINDORO STATE UNIVERSITY

Victoria, Oriental Mindoro 5205 Philippines

✉ universitypresident@minsu.edu.ph

🌐 www.minsu.edu.ph

☎ +63 977 846 72 28



BID FORM

Item/s and Specification/s (minimum)	Unit	Qty.	Brand / Specification	Unit Price (VAT inclusive)	Total Amount (VAT inclusive)	Compliance with Technical Specifications (please check)	
						YES	NO
B.5- PROJECT BILLBOARD / SIGN BOARD	ea	1.00				()	()
101- STRUCTURE	cu.m.	5.18				()	()
EXCAVATION & EMBANKMENT	cu.m.	13.01				()	()
102-CONCRETE & MASONRY WORKS (PLASTER INC.)	lot	1.00				()	()
103-STRUCTURAL STEEL WORKS	days	1.00				()	()
ELECTRONICS	days	3.00				()	()
POWER SUPPLY	days	5.00				()	()
SENSORS	days	10.00				()	()
DOMAIN AND SERVER							
--Nothing to follow--							
TOTAL							

General Conditions

- Quotations and other requirements stated below shall be submitted to the **Bids and Awards Committee (BAC) Office, Mindoro State University -Main Campus, Alcate, Victoria, Oriental Mindoro, Philippines** on the date and time stated in this RFP.
- Supplier shall submit the following requirements:

	PRIMARY REQUIREMENTS from(Section 4.1 of GPPB Circular No. 06-2026)
()	Duly signed Original Copy/Certify True Copy of Request for Quotation (RFQ) . Prices shall be quoted in
()	PhilGEPS Platinum Certificate of Registration/ Philgeps Registration Is RED (Updated & Original or CTC)
()	Business/ Mayor's Permit (Updated & Original or CTC)
()	PCAB License(if infrastructure)(Updated & Original or CTC)
()	Professional license/ CV (if Consulting)(Updated & Original or CTC)
()	Latest Income / Business Tax Return (Updated & Original or CTC)(If above Php. 500,000)
()	Notarized Omnibus Sworn Statement (if above 50k as lot basis) with Government-Issued Id with signature and Corporate Secretary Certificate (if Corporation)
	SECONDARY REQUIREMENT (for the TWG requires clarification)



Webometrics

RANKING WEB
OF UNIVERSITIES

•Main Campus, Alcate, Victoria

•Bongabong Campus, Labasan, Bongabong

•Calapan City Campus, Masipit, Calapan City

MSU-PRO-FR-10.03



MINDORO STATE UNIVERSITY

Victoria, Oriental Mindoro 5205 Philippines

✉ universitypresident@minsu.edu.ph

🌐 www.minsu.edu.ph

☎ +63 977 846 72 28



()	Brochure / Specify the Specific Brand or Model in the RFQ (if Applicable for Goods and Equipment) (Updated & Original or CTC)
()	BIR certificate of Registration (BIR 2303)(Updated & Original or CTC)
()	Other Certifications, Permits, or Licenses, as may be required by the TWG based on the nature of the procurement (e.g., Certificate of Distributorship/Dealership, Certificate of Product Registration, License to Operate (LTO), Certificate of Product Registration (CPR), FDA Certificate of Medical Device Registration (CMDR), etc.).

Note: Please ensure that all non-original documents, including those submitted via email or in person, are duly certified as true copies (CTC) and bear the name and signature of the authorized representative. Failure to comply with this requirement may result in disqualification.

Price validity shall be 30 calendar days from the deadline of submission of quotation.

Ocular Inspection

The supplier and its premises **may be subjected to ocular inspection or verification** by the End-User and/or the BAC Technical Working Group (TWG), if deemed necessary to **confirm compliance with technical specifications prior to award.**

Award

The contract shall be awarded to the supplier who:

1. Submitted the **Lowest Calculated and Responsive Bid (LCRB)**; and
2. Successfully **passed verification of compliance with eligibility, technical requirements, and, if applicable, ocular inspection or post-qualification** performed by the TWG.

Award is **subject to the approval of the Head of the Procuring Entity** and is **conditional upon compliance with all requirements** under RA 12009, the GPPB guidelines, and the RFQ. If the supplier with the LCRB **fails verification or inspection**, the BAC may consider the **next lowest responsive bid.**

Evaluation of Quotations

Quotations shall be compared and evaluated based on:

1. Completeness of Submission of all required documents
2. Compliance with Item & Description Requirements
3. Reasonableness and competitiveness of the quoted price, evaluated based on the **LCRB/HRRB/MEARB/MARB** in relation to the Approved Budget for the Contract (ABC).

Instructions

1. Supplier shall be responsible for the source(s) of its goods/services/equipment, and which shall be in accordance with the schedule and specifications of the RFQ and contract. Failure of the supplier to comply with this provision shall be ground for cancellation of the award or purchase order issued to the supplier.
2. Supplier that accepted an award, purchase order, or contract but failed to deliver the required goods/services/equipment within the time called for in the award, purchase order, and contract shall be disqualified from participating in MinSU or any of MinSU



MSU-PRO-FR-10.03



campuses future procurement activities. This is without prejudice to the imposition of other sanctions prescribed under R.A. 9184 and its IRR-A against the supplier.

3. The supplier is responsible for **all duties, excise, taxes, and other government charges**.
4. All transactions are subject to withholding of creditable government taxes in accordance with the revenue regulation(s) of the Bureau of Internal Revenue

Document transmission service

The supplier shall shoulder the courier expenses for the delivery of documents such as the **Notice of Award (NOA), Purchase Order (PO), Contract Agreement (CA), Notice to Proceed (NTP)** and other related documents pertaining to the supplier.

Liquidation Damages

A penalty of one-tenth of one percent (0.001) **of the total contract price per calendar day** shall be imposed for any delay in the delivery of goods, services, or equipment. The total liquidated damages **shall not exceed 10% of the total contract price**. Exceeding this threshold **shall constitute a ground for termination of the contract by the BAC**.

Warranty

The supplier warrants that all goods, services, or equipment **conform to acceptable industry standards** and the specifications stated in the RFQ and contract. Any defect or non-conformance discovered during the warranty period shall be remedied by the supplier at no additional cost.

Payment

Payment shall be made only upon a certification by the Head of the Procuring Entity to the effect that the GOODS have been rendered, delivered or installed in accordance with the terms of this Contract and have been duly inspected and accepted by the

_____.



MINDORO STATE UNIVERSITY

Victoria, Oriental Mindoro 5205 Philippines

✉ universitypresident@minsu.edu.ph

🌐 www.minsu.edu.ph

☎ +63 977 846 72 28



BAGONG PILIPINAS

After having carefully read and accepted your Terms and Conditions. I/We quote you on the item at prices noted above.

Printed Name of authorized representative/Signature _____

Position: _____

Name of Company _____

Address: _____ Email Address: _____

Fax No. _____ Tel No.: _____ Cellphone No. _____

Date: _____

LBP Account No. of Establishment: _____

Name of Payee: _____

Tax Identification Number: _____

Copy of PhilGEPS Registration No.: _____

BIR Registration: ☐ VAT ☐ Non-VAT

Canvassed by:

MARK CHRISTIAN M. MAGNAYE

Canvasser

Contact Number: 0945-664-3003

Email Address: bac.office@minsu.edu.ph



Webometrics

RANKING WEB
OF UNIVERSITIES

MSU-PRO-FR-10.03

•Main Campus, Alcate, Victoria

•Bongabong Campus, Labasan, Bongabong

•Calapan City Campus, Masipit, Calapan City



PERSPECTIVE



REAR PERSPECTIVE VIEW



BOTTOM BRACKET PERSPECTIVE VIEW



BOTTOM BRACKET REAR VIEW



VICINITY MAP

TABLE OF CONTENTS

COVER SHEET
PERSPECTIVE
VICINITY MAP

REPUBLIC OF THE PHILIPPINES
DEPARTMENT OF SCIENCE
AND TECHNOLOGY
RESEARCH, DEVELOPMENT, AND
EXTENSION
INSTITUTE OF AGRICULTURAL AND
BIOSYSTEMS ENGINEERING

LAND USE AND ZONING

LINE AND GRADE

ARCHITECTURAL

STRUCTURAL

SANITARY

ELECTRICAL

ELECTRONICS

A1

VICINITY MAP

MINDORO STATE
UNIVERSITY

Project Owner:

R.A. 9206, Art 3, Sec 20

Drawings and Specifications duly signed, stamped or sealed as instruments of service, are the intellectual properties and documents of the architect, whether the object for which they are made is executed or not. It shall be unlawful for any person, without the consent of the architect, or author of said documents for use in the repetition of said or other project or buildings, whether executed partly or in whole.

Project Title:
Construction of Minsu Solar-Wind Powered Localized Synoptic Weather Station with Perimeter Enclosure, 10m Highmast Structure, and Dual Web-Mobile Red-Time IoT

Prepared by:

ENGR. CHRISTIAN B. HERNANDEZ

Checked and Reviewed by:

ENGR. MARK LESTER C. MACANTAY

Verified by:

EDGARDO S. AGONCILLO

Recommended by:

ROY LYN P. ROXAS

Approved by:

ENYA MARIE D. APOSTOL, Ph.D.

UNIVERSITY PRESIDENT

Location:

MAIN CAMPUS

Location:

BRGY. TAMARAN, CALAPAN, ORIENTAL MINDORO

PROJECT LEADER

PROJECT DEVELOPMENT OFFICER III

OIC - DIRECTOR FOR AUXILIARY AND PHYSICAL FACILITIES


OIC - VP FOR ADMIN & FINANCE

Approved by:

ENYA MARIE D. APOSTOL, Ph.D.

UNIVERSITY PRESIDENT

A1

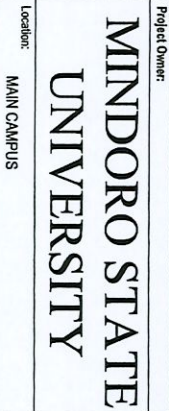

2CM THICK
GUSSET
CHAMFER ALL EDGES @1MM

DETAIL D
SCALE 1:100

Project title:

Construction of MinSU Solar-Wind Powered Localized Synoptic Weather Station with Perimeter Enclosure, 10m Highmast Structure and Dual Web-Mobile Real-Time IoT

Prepared by:

ENGR. CHRISTIAN B. HERNANDEZ

PROJECT LEADER

Checked and Reviewed by:

ENGR. MARK LESTER A. MAGPANTAY

Verified by

EDGARDO S. AGONCILLO














Approval:

ELYN P. ROXAS

Approved by:



ENYA MARIE D. APOSTOL, Ph.D

Sheet no:

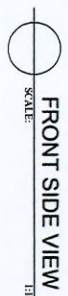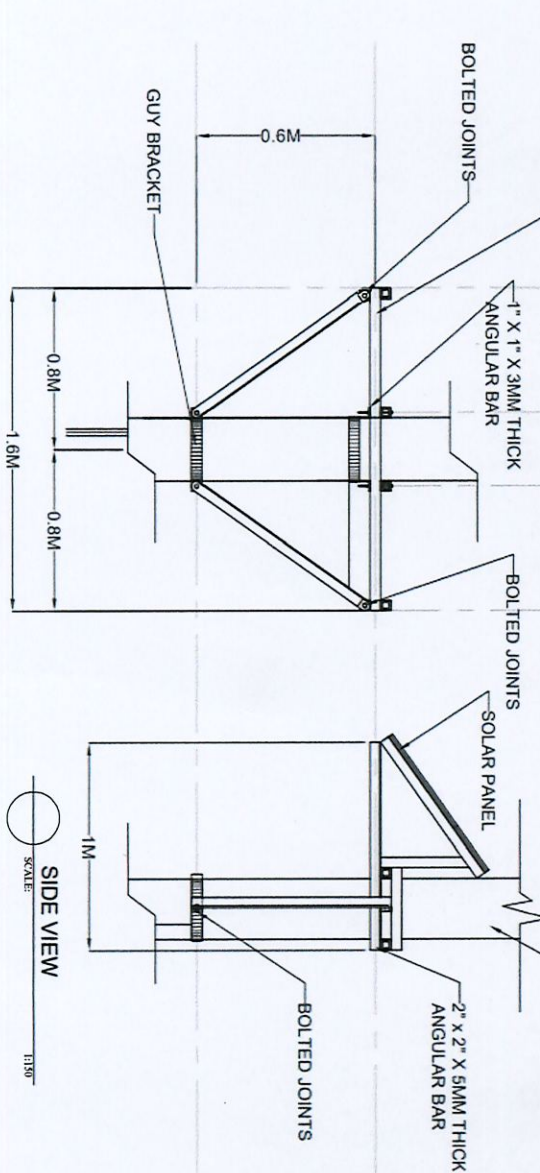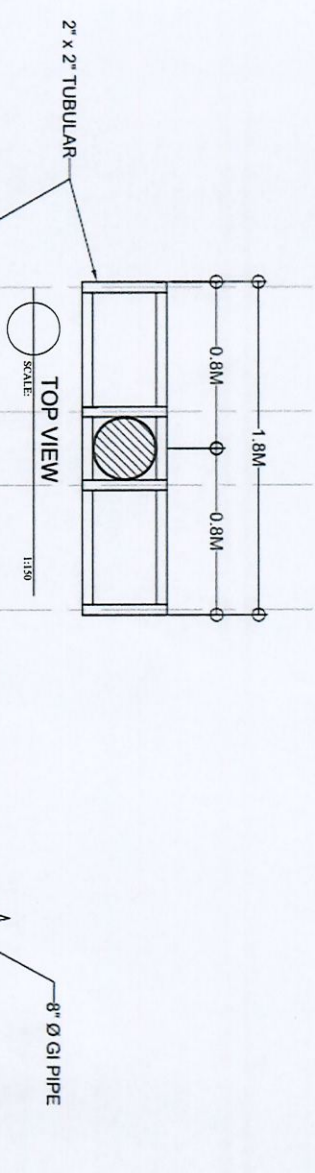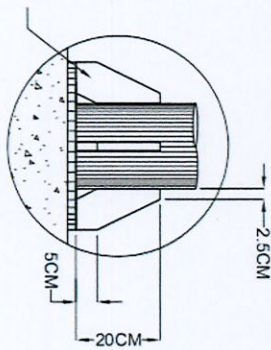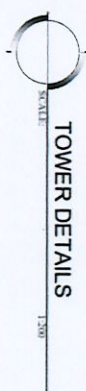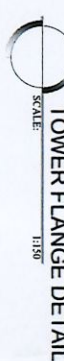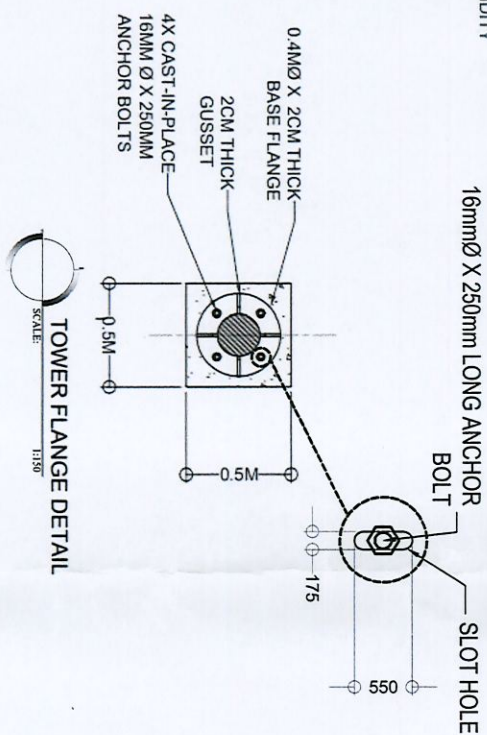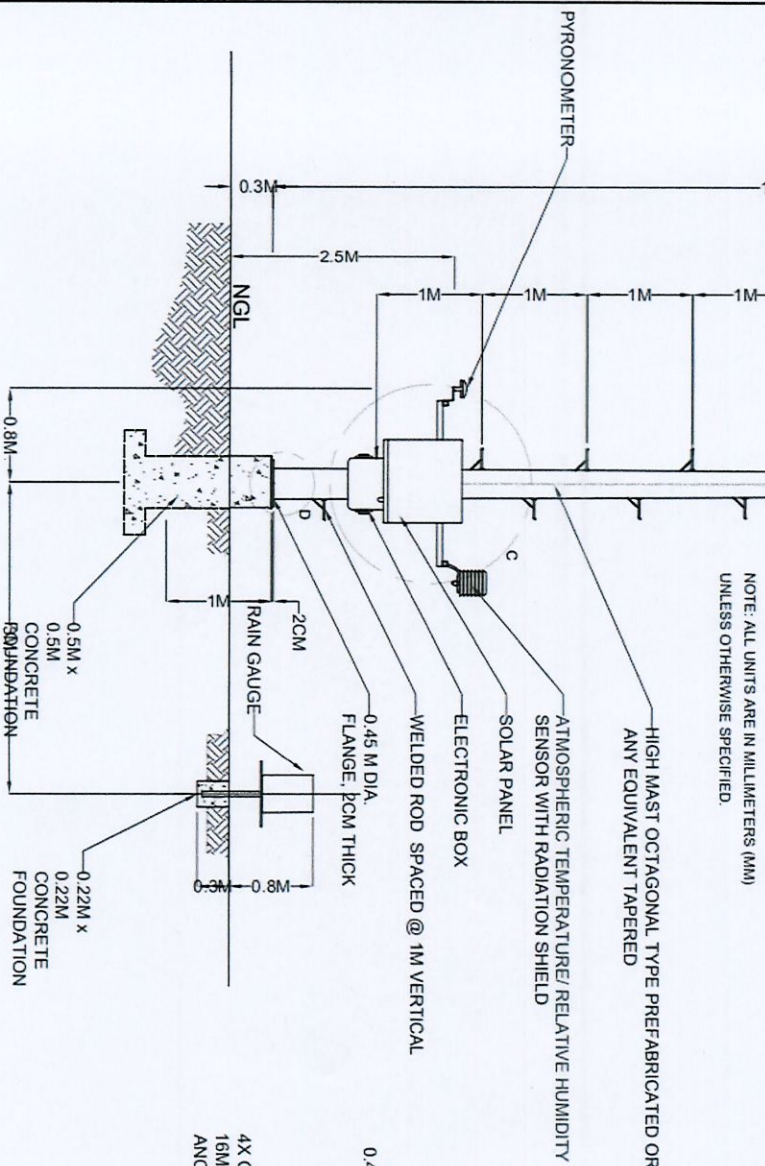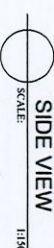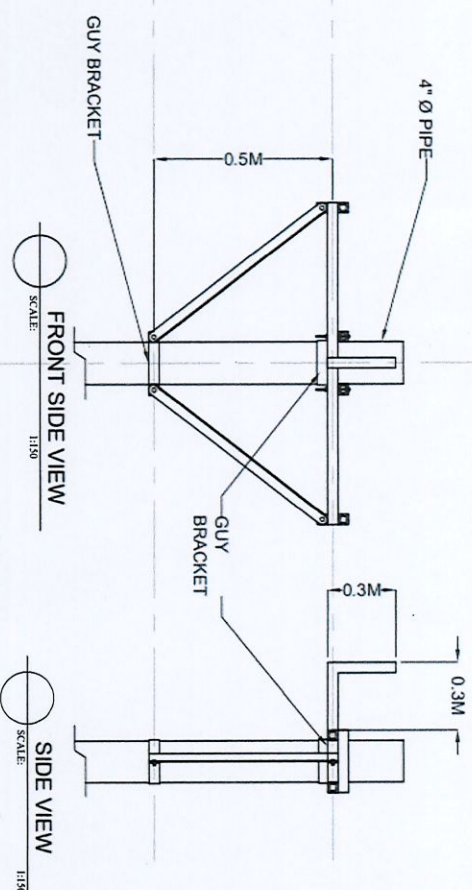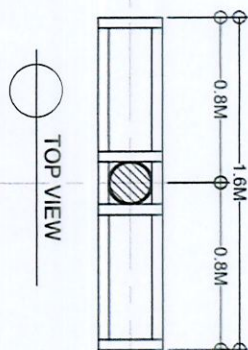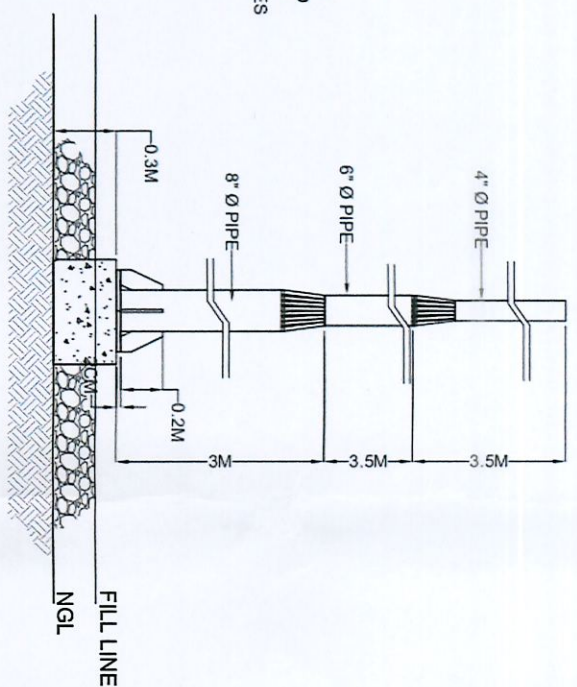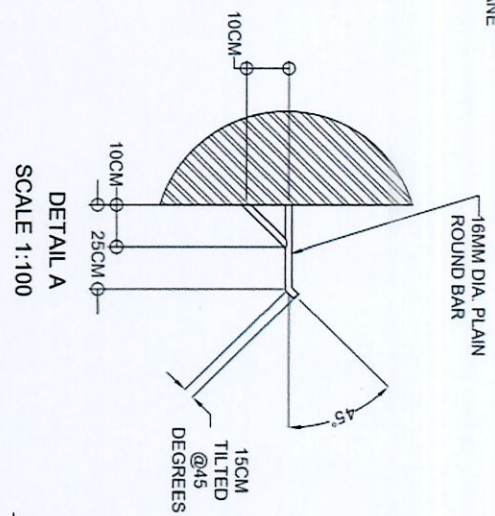


DETAIL C
SCALE 1:150

5

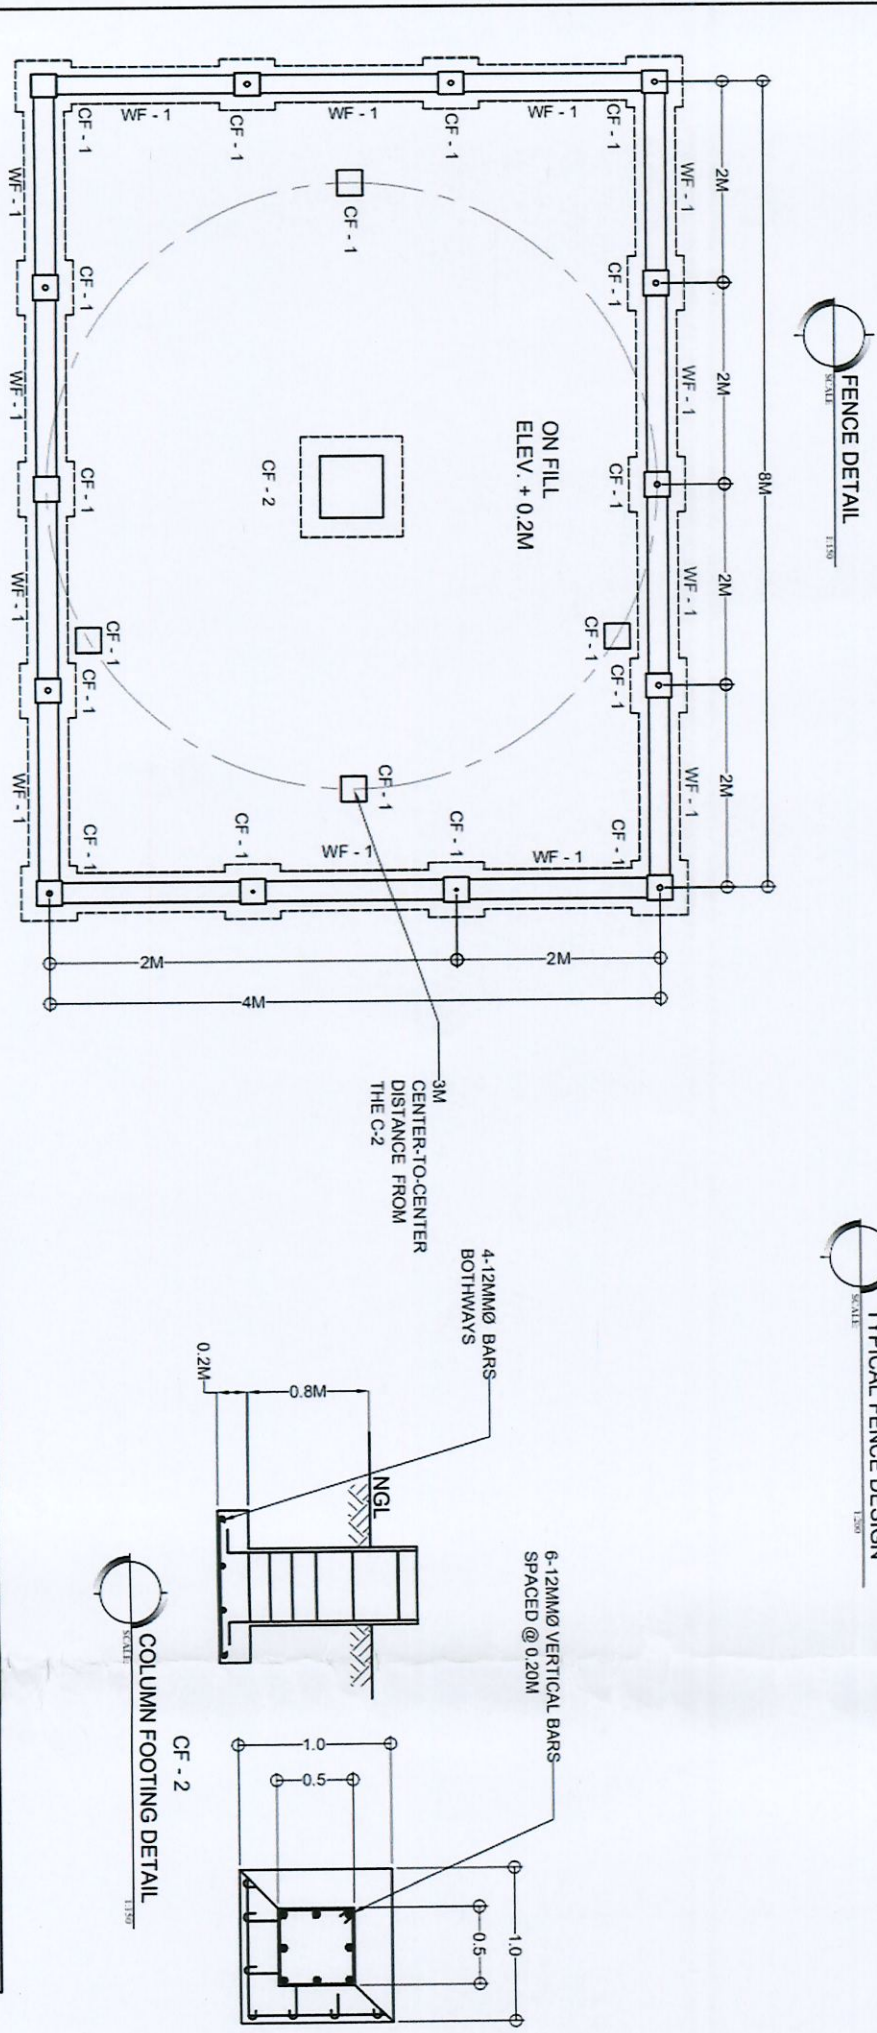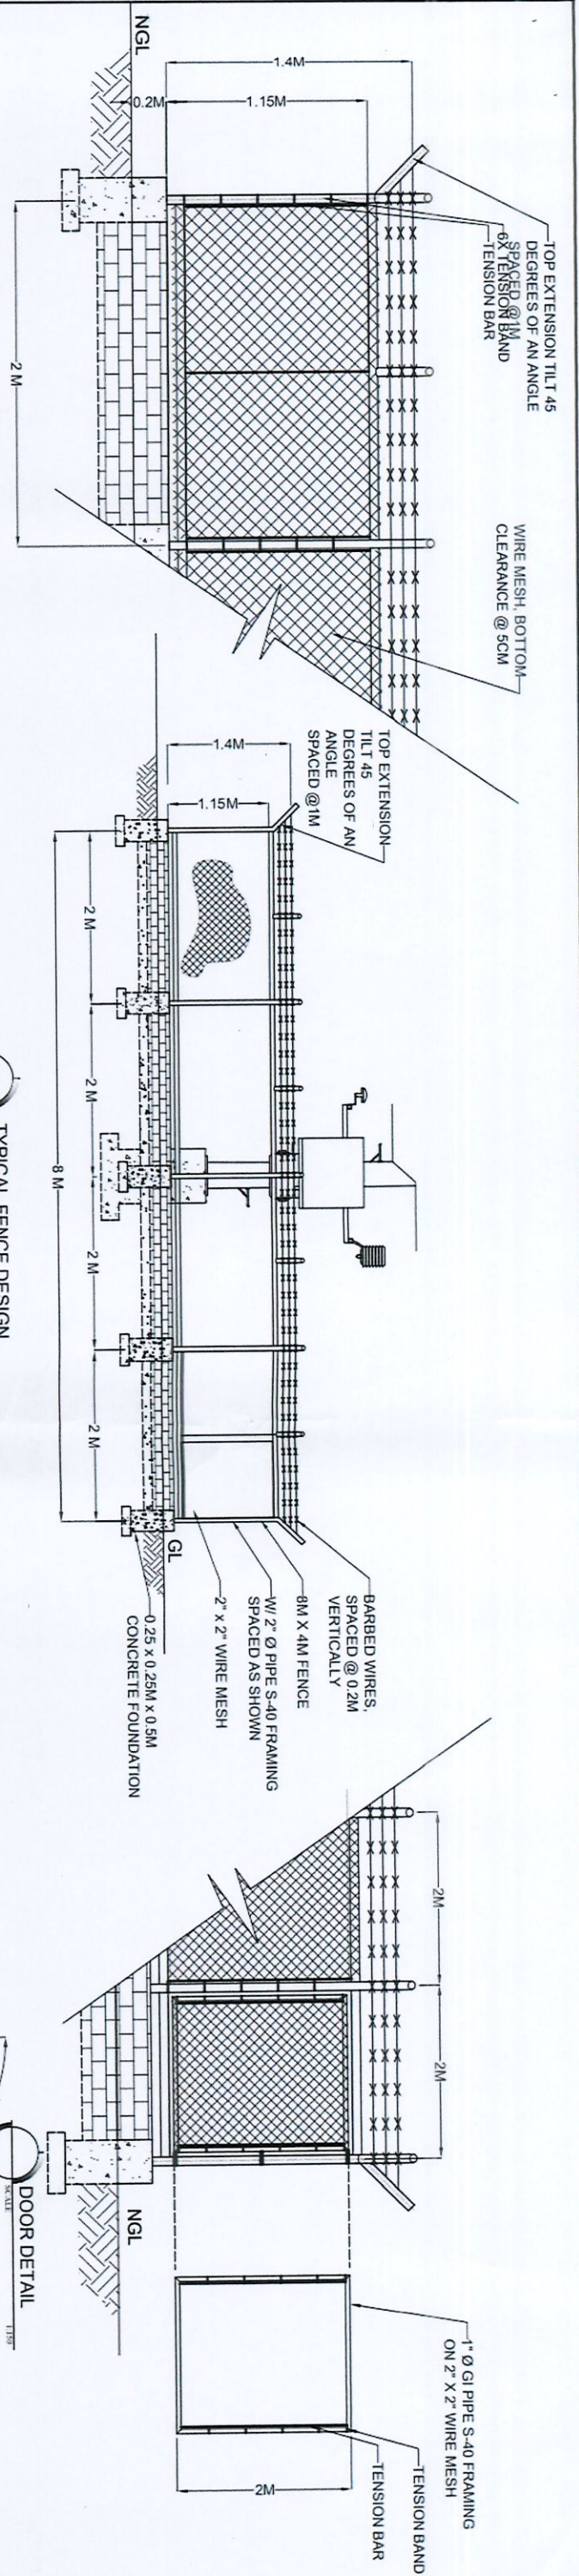

FOOTING SCHEDULE				COLUMN SCHEDULE			
MARK	SIZE	THICKNESS	DEPTH	REBARS	MARK	SIZE	REBARS
F-1	0.40 X 0.40	0.10	0.40	4-10mm Ø BOTHWAYS	C-1	0.25M X 0.25M	4-10MM VERTICAL BARS
F-2	1.00 X 1.00	0.20	1.00	-	C-2	0.50M X 0.50M	-
WF	0.50 X 10.50	0.10	0.30	3-10mm Ø BOTHWAYS			

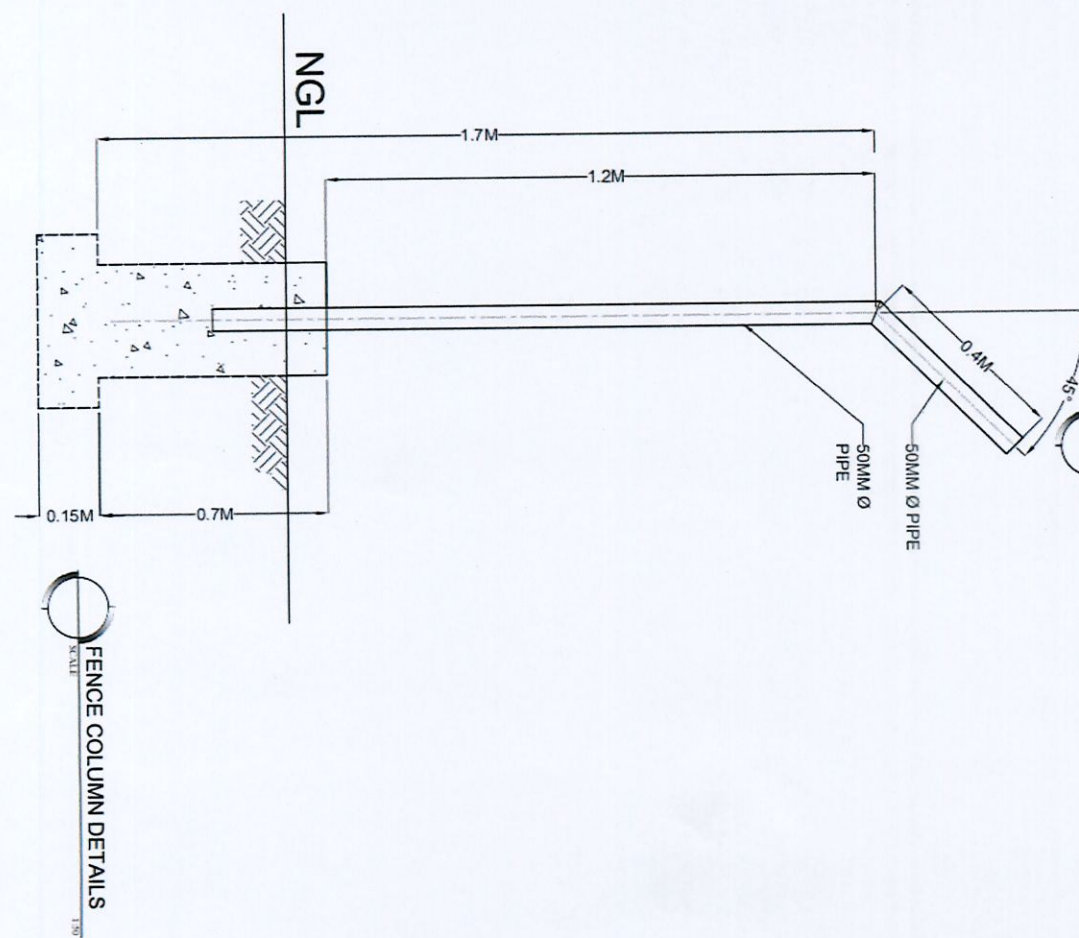

MINDORO STATE UNIVERSITY

Project Owner: MAIN CAMPUS

RA 9266, Art 3, Sec 20

Drawings and Specifications duly signed, stamped or sealed as instruments of service, are the intellectual properties and documents of the architect, whether the object for which they are made is executed or not. It shall be unlawful for any person, without the consent of the architect, or author of said documents for use in the repetition of and for other projects or buildings, whether erected partly or in whole.

Project Title: Construction of MinSU Solar-Wind Powered Localized Synoptic Weather Station with Perimeter Enclosure, 10m Highmast Structure, and Dual Web-Mobile Real-Time IoT	Prepared by: ENGR. CHRISTIAN B. HERNANDEZ PROJECT LEADER	Checked and Reviewed by: ENGR. MARK LESTER A. MACAPANTAY PROJECT DEVELOPMENT OFFICER III	Verified by: EDGARDO S. AGONCILLO OIC - DIRECTOR FOR AUXILIARY AND PHYSICAL FACILITIES
Location: BRGY. TAWIRAN, CALAPAN, ORIENTAL MINDORO		Recommending Approval: RONELYN P. ROXAS OIC - VP FOR ADMIN & FINANCE	
		Approved by: ENVY A. MARIE D. APOSTOL, Ph.D. UNIVERSITY PRESIDENT	

NOTE: UNLESS OTHERWISE SPECIFIED
 ALL UNITS ARE IN MILLIMETERS (MM)

Sheet No.

S2




GENERAL CONSTRUCTION NOTES

NOTES ON FOOTINGS




1. FOOTINGS ARE DESIGNED FOR AN ALLOWABLE SOIL BEARING PRESSURE OF 96 KPa (2,000 psf). CONTRACTOR SHALL REPORT TO THE ENGINEER, IN WRITING, THE ACTUAL SOIL CONDITIONS UNCOVERED AND CONFIRM ACTUAL BEARING CAPACITY OF SOIL BEFORE DEPOSITING CONCRETE.
2. FOOTING SHALL REST AT LEAST 1500mm BELOW NATURAL GRADE LINE UNLESS OTHERWISE INDICATED IN PLANS. NO FOOTING SHALL REST ON FILL.
3. MINIMUM CONCRETE PROTECTION FOR REINFORCEMENTS SHALL BE 75mm CLEAR FOR CONCRETE DEPOSITED THE GROUND AND 50mm FOR CONCRETE DEPOSITED AGAINST A FORMWORK.
4. IN CASES WHERE THE SOIL CONDITION IS SUCH THAT THE MINIMUM ALLOWABLE SOIL PRESSURE OF 96 KPa (2,000 psf) CAN NOT BE ATTAINED AT PRACTICAL DEPTHS, THE USE OF MICROPILES, BORED PILES, OR DRIVEN PILES MAY BE ADOPTED IN LIEU OF STANDARD ISOLATED FOOTINGS.

NOTES ON REINFORCEMENT



1. UNLESS OTHERWISE NOTED IN PLANS, THE YIELD STRENGTH OF REINFORCING BARS SHALL BE:
 - A. FOOTINGS, FOOTING BEAMS AND GIRDERS $f_y = 275$ MPa (40,000 psi)
 - B. COLUMNS AND SHEAR WALLS $f_y = 275$ MPa (40,000 psi)
 - C. BEAMS AND GIRDER $f_y = 275$ MPa (40,000 psi)
 - D. NON-LOAD BEARING WALL PARTITIONS, BEDDED SLABS, FLOOR & ROOF SLABS, PARAPETS, CATCH BASIN, SIDE WALK. $f_y = 227.5$ MPa (33,000 psi)
2. ALL REINFORCING BARS SIZE 10mm OR LARGER SHALL BE DEFORMED IN ACCORDANCE WITH ASTM A 706. BARS SMALLER THAN 10mm MAY BE PLAIN.
3. SPLICES SHALL BE SECURELY WIRED TOGETHER & SHALL LAP OR EXTEND IN ACCORDANCE W/ TABLE A & TABLE B (TABLE OF LAP SPLICE & ANCHORAGE LENGTH) UNLESS OTHERWISE SHOWN ON DRAWINGS. SPLICES SHALL BE STAGGERED WHENEVER POSSIBLE.

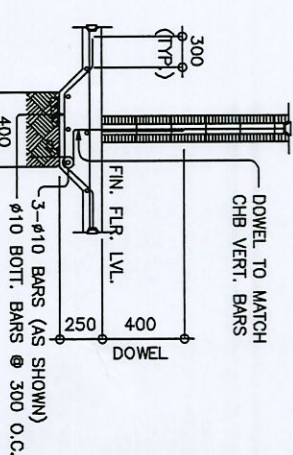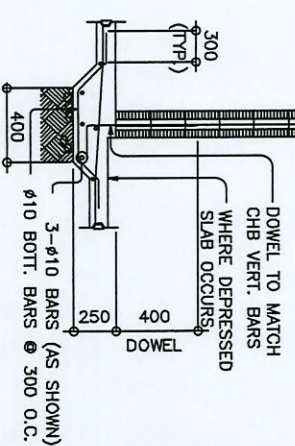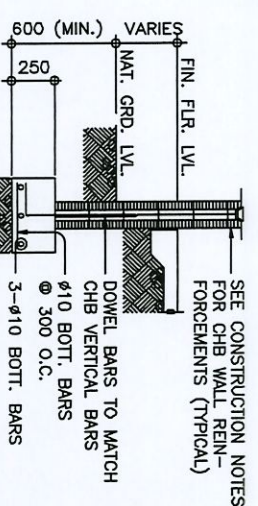



TYPICAL CHB FOOTING DETAILS
(WHERE APPLICABLE)

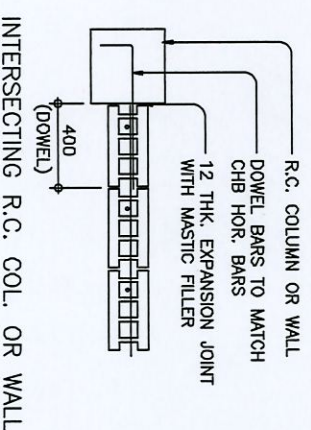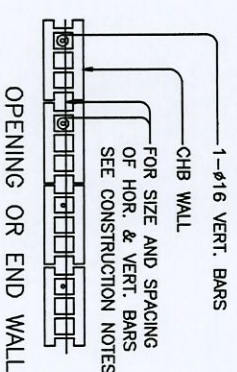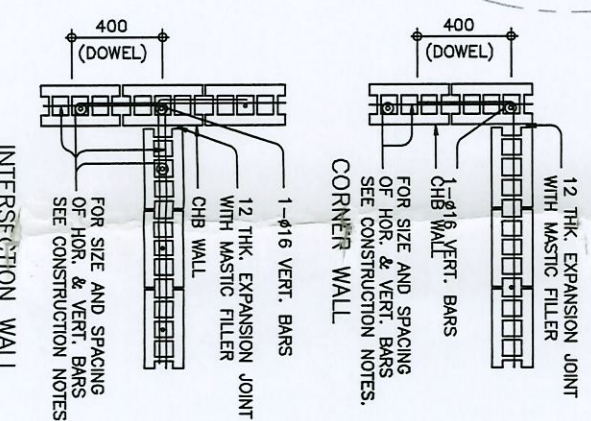

TYPICAL DETAIL FOR BEAM OR SLAB CHANGE SOFFIT

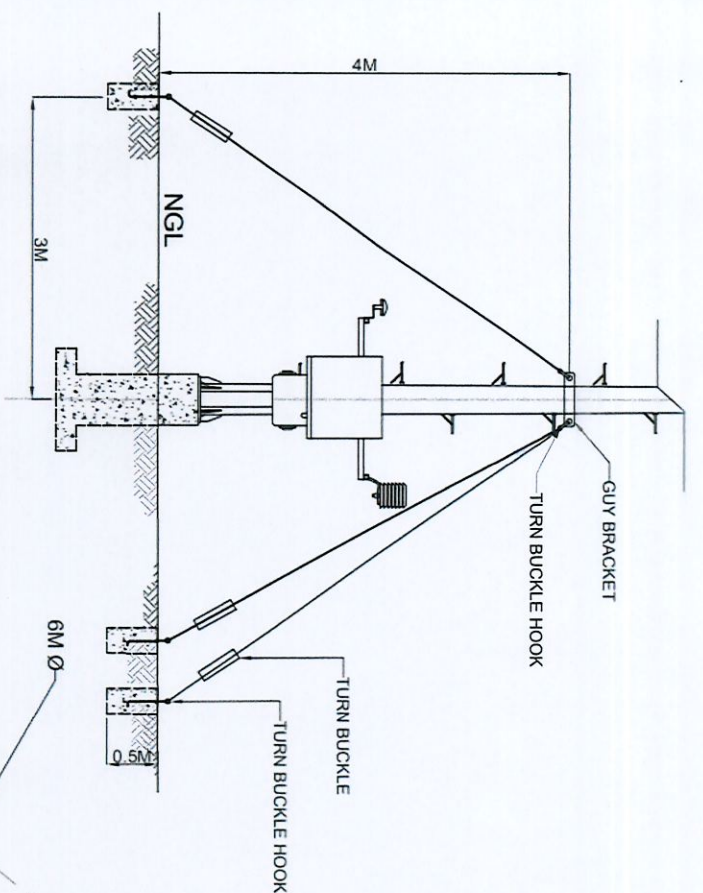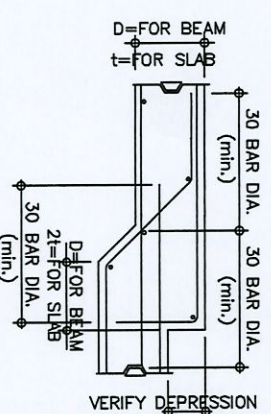

HARSYA DETAILS
SCALE 1:200

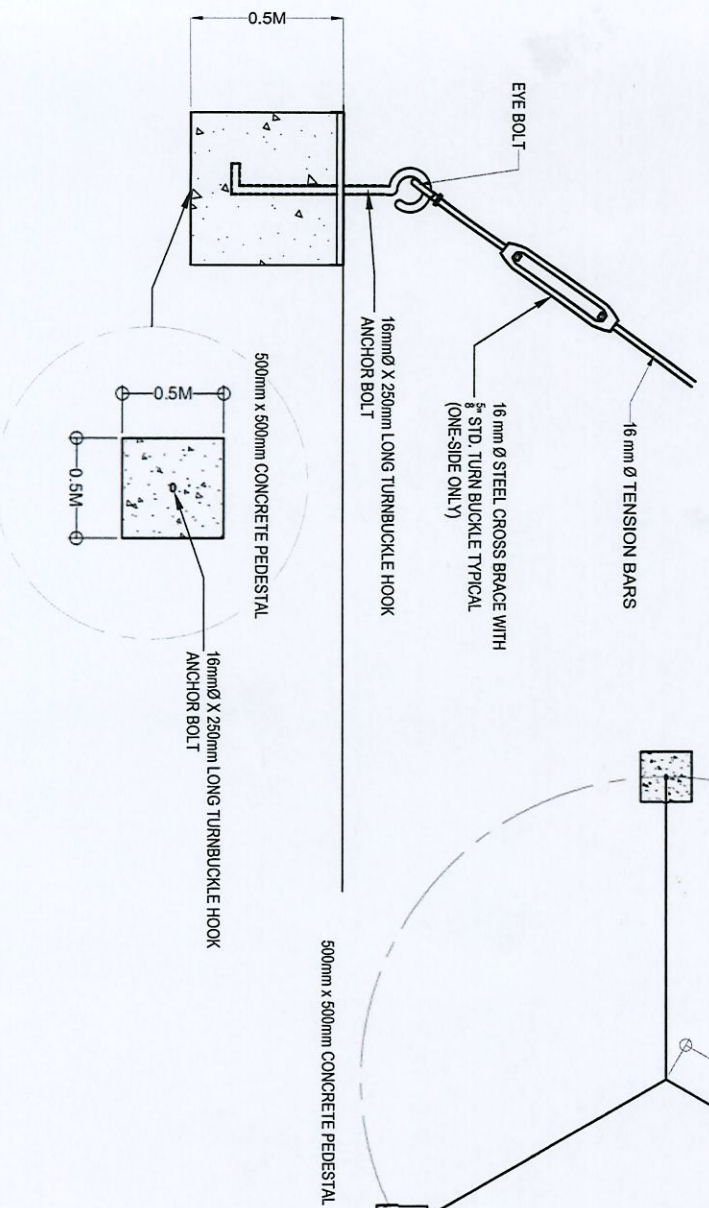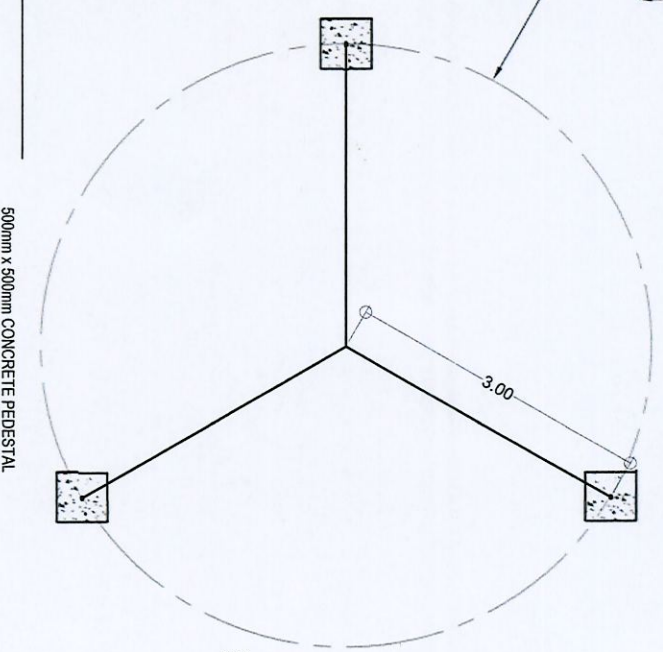

HARSYA FOUNDATION PLAN DETAILS
SCALE 1:200

ALL UNITS ARE IN MILLIMETERS (MM)



MINDORO STATE
UNIVERSITY

Location:
MAIN CAMPUS

Project Owner:
RA 9266, Art 3, Sec 20

Drawings and Specifications duly signed, stamped or sealed, as instruments of service, are the intellectual properties and documents of the architect, whether the object for which they are made is executed or not. It shall be unlawful for any person, without the consent of the architect, or author of said documents for use in the repetition of and for other projects or buildings, whether executed partly or in whole.

Project title:

Construction of MinSU Solar-Wind Powered Localized Synoptic Weather Station with Perimeter Enclosure, 10m Highmast Structure, and Dual Web-Mobile Real-Time IoT

Prepared by:

ENGR. CHRISTIAN B. HERNANDEZ
PROJECT LEADER

Checked and Reviewed by:

ENGR. MARK TESHER A. MAGPANTAY
PROJECT DEVELOPMENT OFFICER III

Verified by:

EDGARDO S. AGONCILLO
OIC - DIRECTOR FOR AUXILIARY AND PHYSICAL FACILITIES

Recommending Approval:

ROYDYN P. ROXAS
OIC - VP FOR ADMIN & FINANCE

Approved by:

ENYA MARIED. APOSTOL, Ph.D.
UNIVERSITY PRESIDENT

Sheet no.:

S3